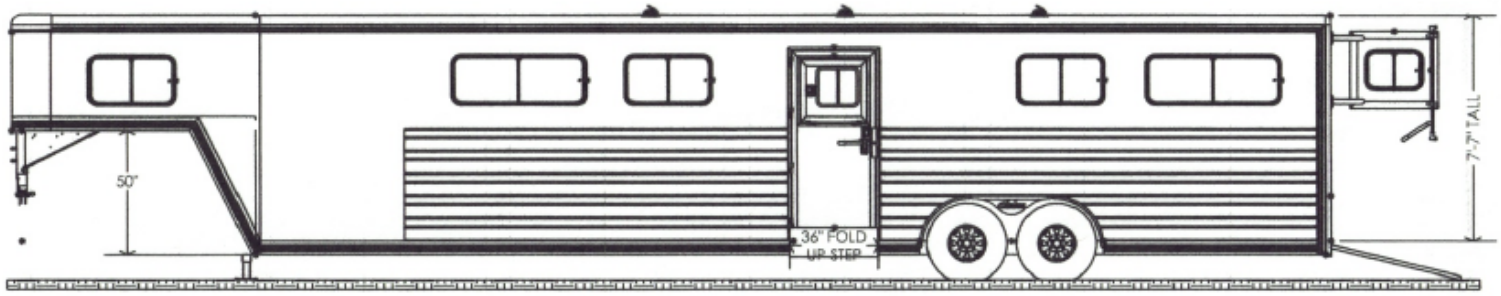
50"
36" FOLD UP STEP
7'-7" TALL

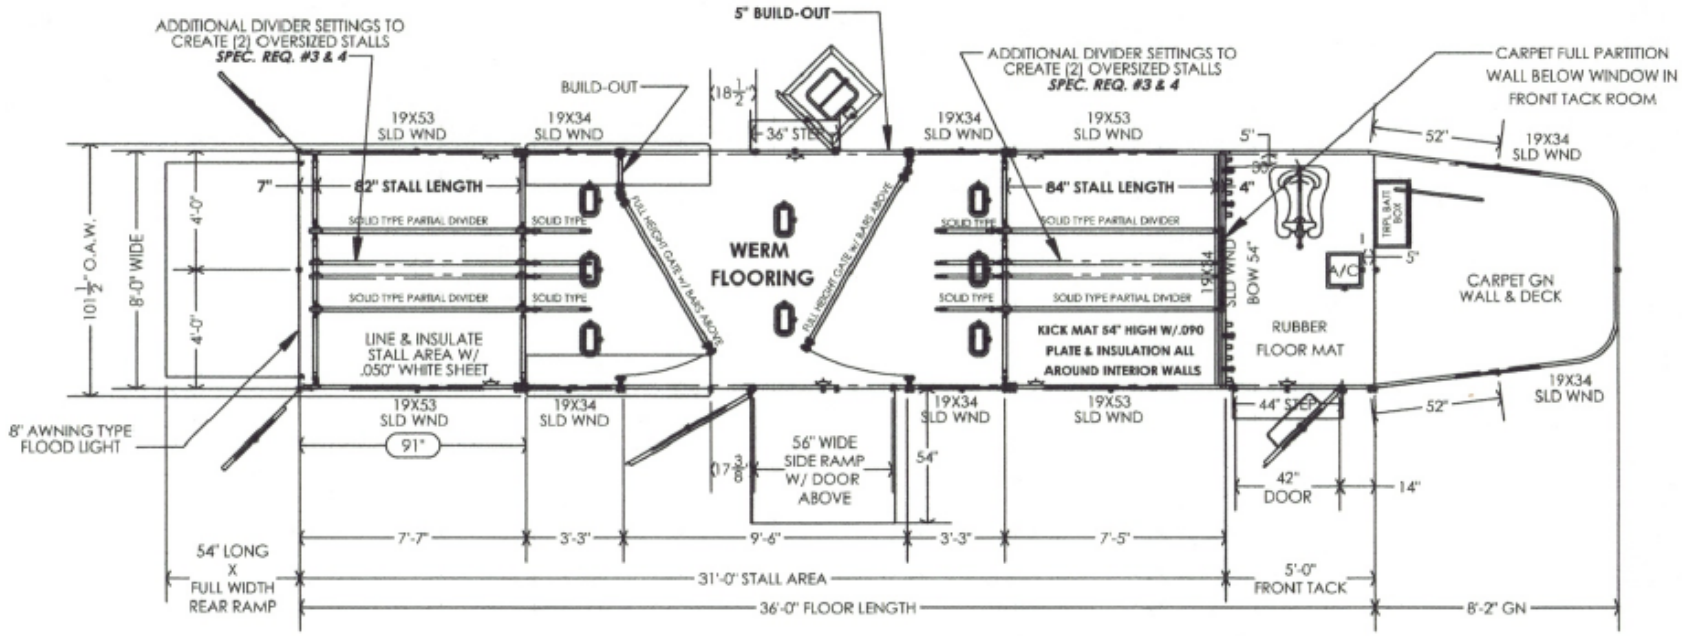
ADDITIONAL DIVIDER SETTINGS TO CREATE (2) OVERSIZED STALLS
SPEC. REQ. #3 & 4
5" BUILD-OUT
BUILD-OUT
ADDITIONAL DIVIDER SETTINGS TO CREATE (2) OVERSIZED STALLS
SPEC. REQ. #3 & 4
CARPET FULL PARTITION WALL BELOW WINDOW IN FRONT TACK ROOM
19X53 SLD WND
19X34 SLD WND
36" STEP
82" STALL LENGTH
84" STALL LENGTH
SOLID TYPE PARTIAL DIVIDER
SOLID TYPE
WERM FLOORING
FULL HEIGHT GATE w/ BARS ABOVE
101½" O.A.W.
8'-0" WIDE
4'-0"
LINE & INSULATE STALL AREA W/ .050" WHITE SHEET
KICK MAT 54" HIGH W/.090 PLATE & INSULATION ALL AROUND INTERIOR WALLS
BOW 54"
RUBBER FLOOR MAT
A/C
TRIPL BAIT BOX
CARPET ON WALL & DECK
8" AWNING TYPE FLOOD LIGHT
91"
56" WIDE SIDE RAMP W/ DOOR ABOVE
54"
44" STEP
42" DOOR
14"
52"
7'-7"
3'-3"
9'-6"
7'-5"
54" LONG X FULL WIDTH REAR RAMP
31'-0" STALL AREA
5'-0" FRONT TACK
36'-0" FLOOR LENGTH
8'-2" GN

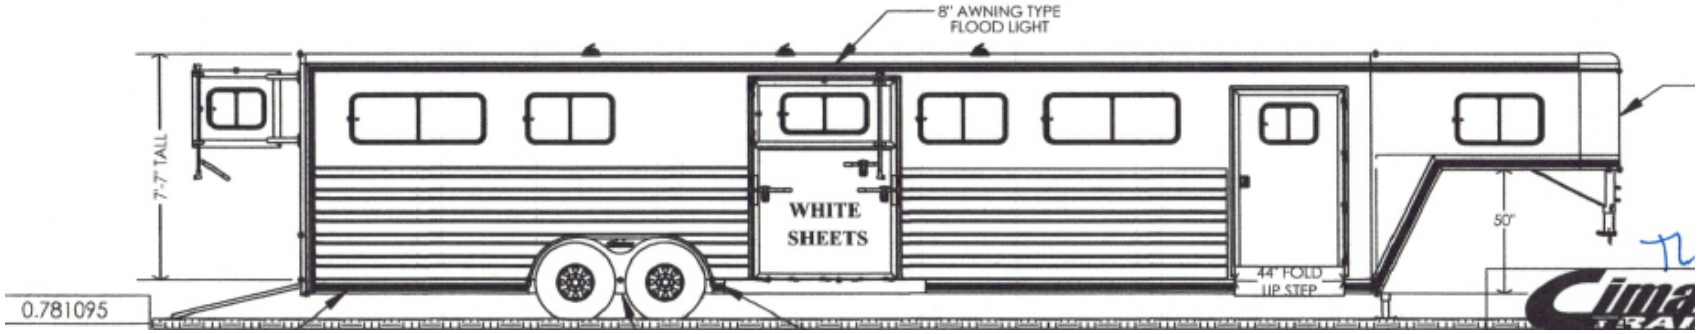
8" AWNING TYPE FLOOD LIGHT
7'-7" TALL
WHITE SHEETS
44" FOLD UP STEP
50"
0.781095